

# The Architectural REPRINT

VOL. I—No. 1

PUBLISHED MONTHLY BY  
THE REPRINT COMPANY  
P. O. Box 203, WASHINGTON, D. C.  
100 PLATES ANNUALLY

MARCH, 1901

PRICE—MAILED FLAT TO ANY ADDRESS IN THE UNITED STATES OR CANADA, \$2.50 PER ANNUM, IN ADVANCE. TO ANY FOREIGN ADDRESS, \$3.50. SINGLE COPIES 35 CENTS


## PLATES

- |    |  |  |
|----|--|--|
| 1  | DETAILS—ASHMOLEAN MUSEUM, OXFORD<br>FROM "LATER RENAISSANCE IN ENGLAND" }          | BELCHER AND MACARTNEY                              |
| 2  | PERSPECTIVE VIEW OF ENTRANCE HALL IMPERIAL COURT HOUSE AT LEIPSIK                  | LUDWIG HOFFMAN                                     |
| 3  | PALMA MAJORCA—DETAILS. PLATE 54. "RENAISSANCE ARCHITECTURE AND ORNAMENT IN SPAIN." | PRENTICE   |
| 4  | HOTEL, 33 RUE GALILEE. PLATE 14—PLAN AND DETAILS                                   | "GELIS DIDOT"                                      |
| 5  | MAISON, 125 BOUL'D MONTPARNASSE. PLATE 96—DETAILS                                  | " "  |
| 6  | RAMP STAIRCASE   | EPOQUE LOUIS XVI                                   |
| 7  | PALMA MAJORCA—CASA CONSISTORIAL. PLATE 52  | PRENTICE   |
| 8  | " " ELEVATION AND DETAILS OF PALACE }<br>IN THE CALLE DE S. JAIME. PLATE 58 }      | " "  |
| 9  | CONSOLE. MOTIFS HISTORIQUE   | CESAR DALY   |
| 10 | FRONT ELEVATION  | DESIGN BY JACQUES FRANÇOIS BLONDEL—EPOQUE LOUIS XV |

**A PERIODICAL PUBLICATION**  
**Which REPRINTS COMPLETELY**  
**the most RARE & FAMOUS BOOKS**  
**on ARCHITECTURE & the Allied Arts**  
**Published by The REPRINT COMPANY**  
**1424 New York Ave WASHINGTON D C**





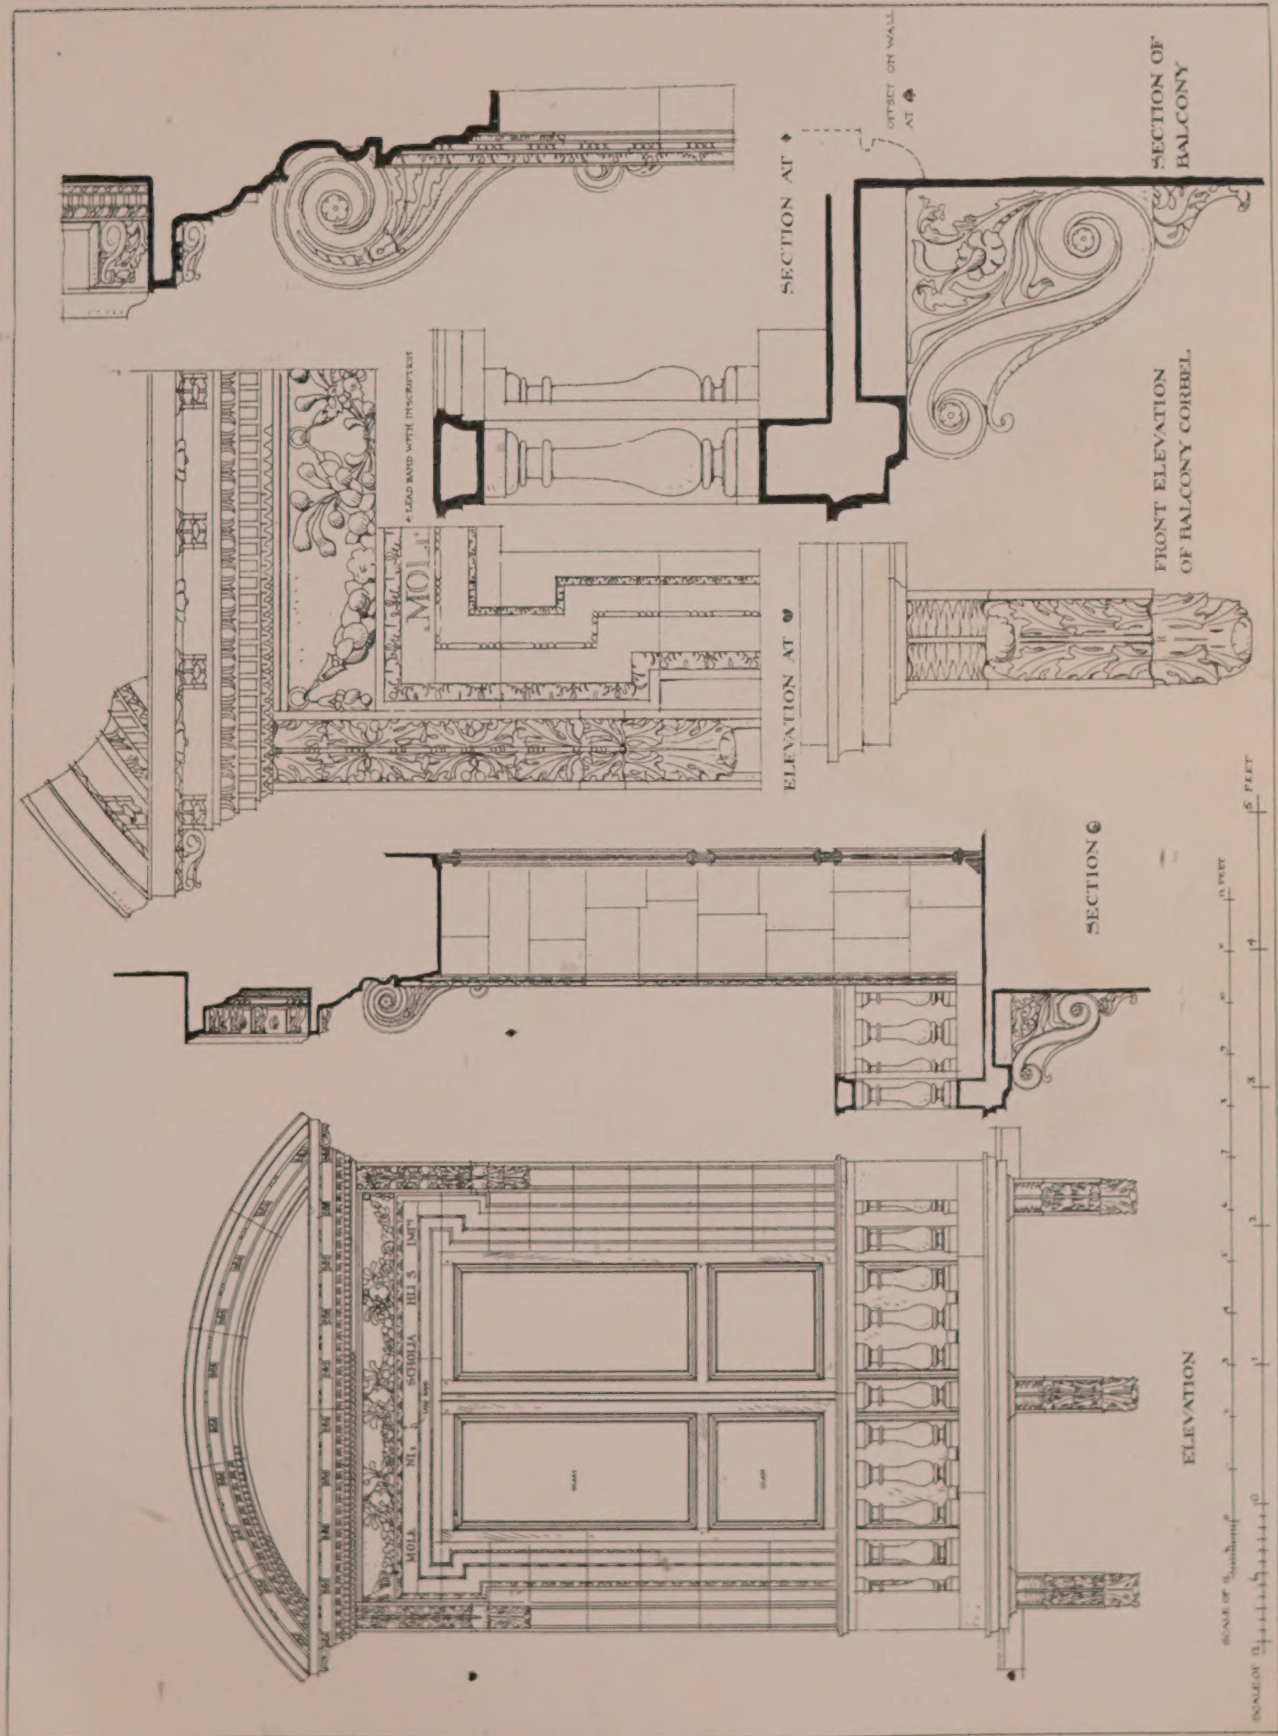


ASHMOLEAN MUSEUM, OXFORD










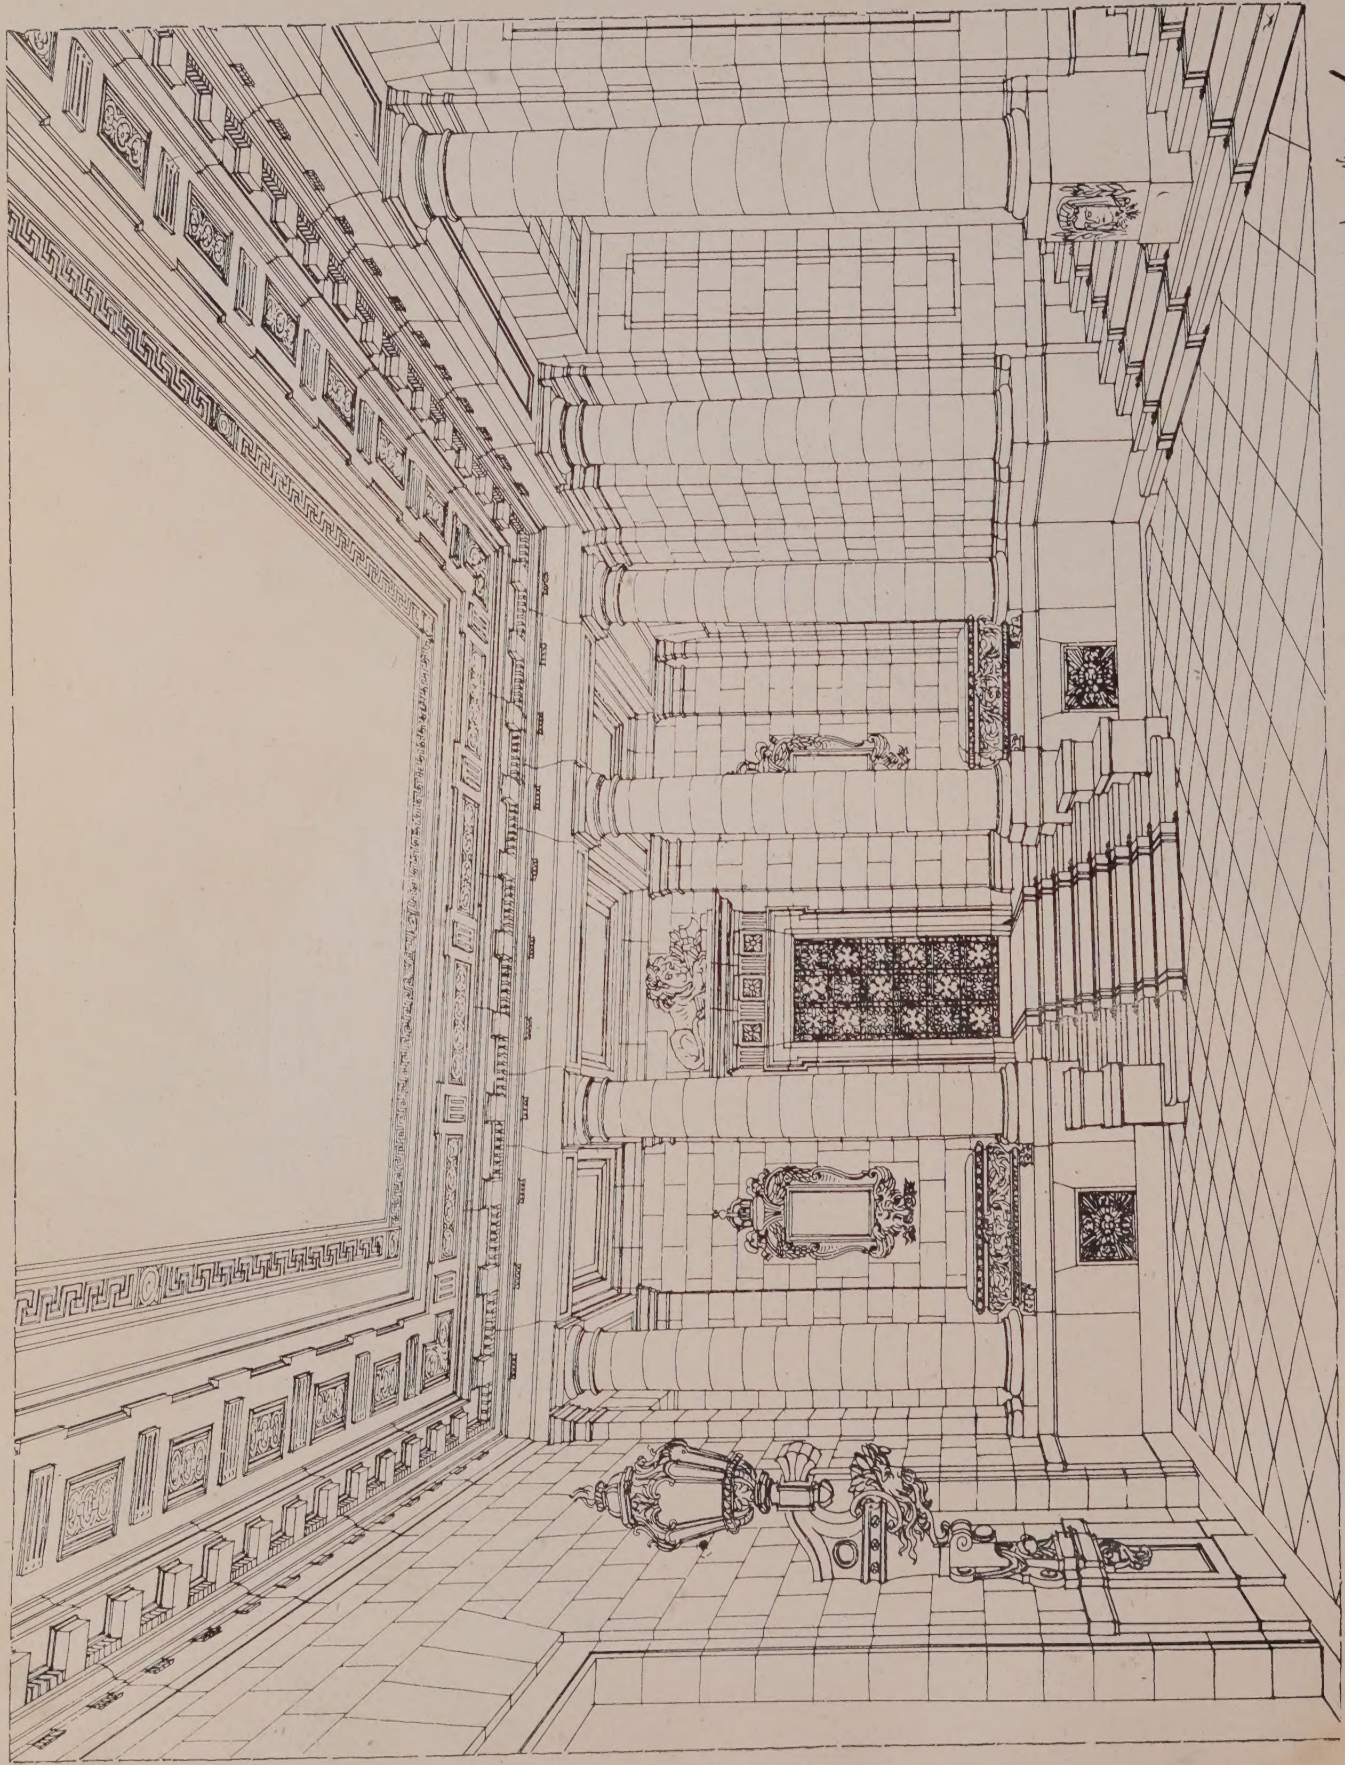

*L. Hoffmann*  
LUDWIG HOFFMANN



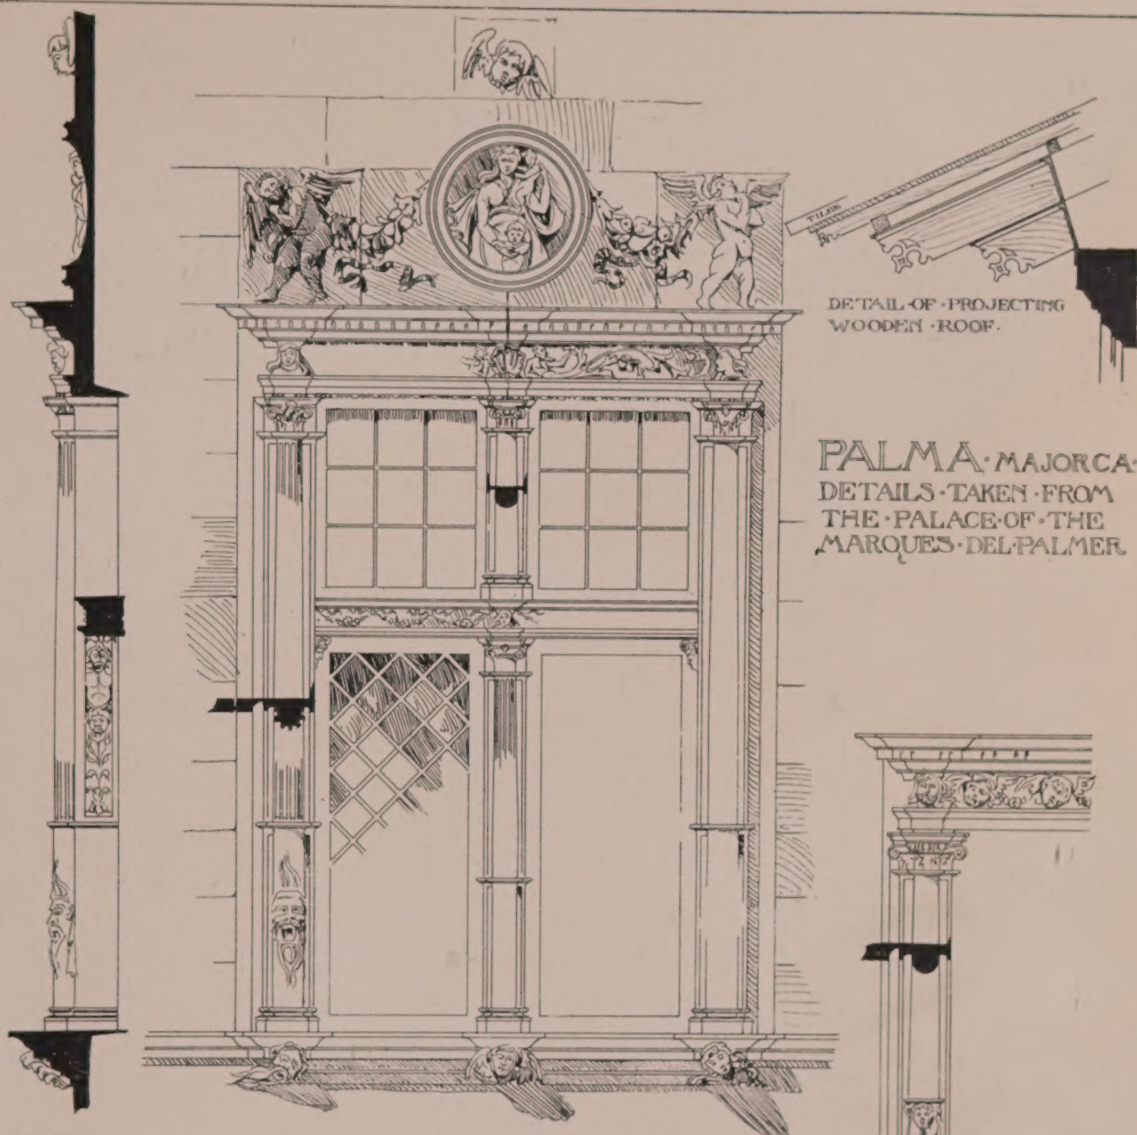

SECTION  
OF WINDOW


FIRST-FLOOR WINDOW

Scale of 12 6 0 1 2 3 4 5 6 7 feet.

PALMA MAJORCA  
DETAILS TAKEN FROM  
THE PALACE OF THE  
MARQUES DEL PALMER



HALF ELEVATION  
OF GROUND-FLOOR  
WINDOW.

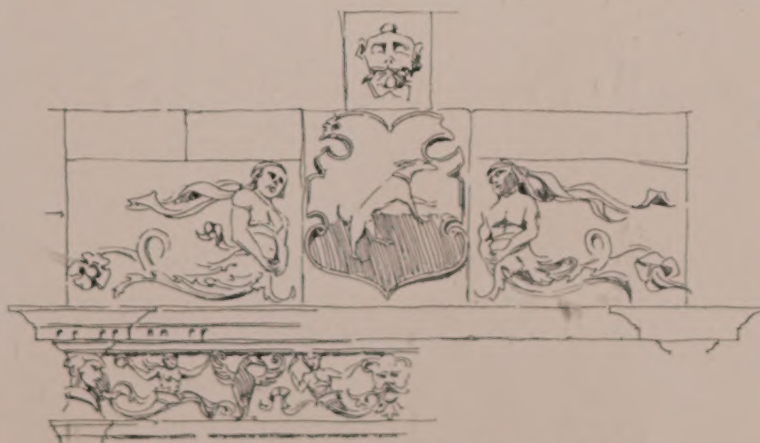

SKETCH OF CARVING OVER GROUND-FLOOR WINDOW.




PANEL OVER DOOR










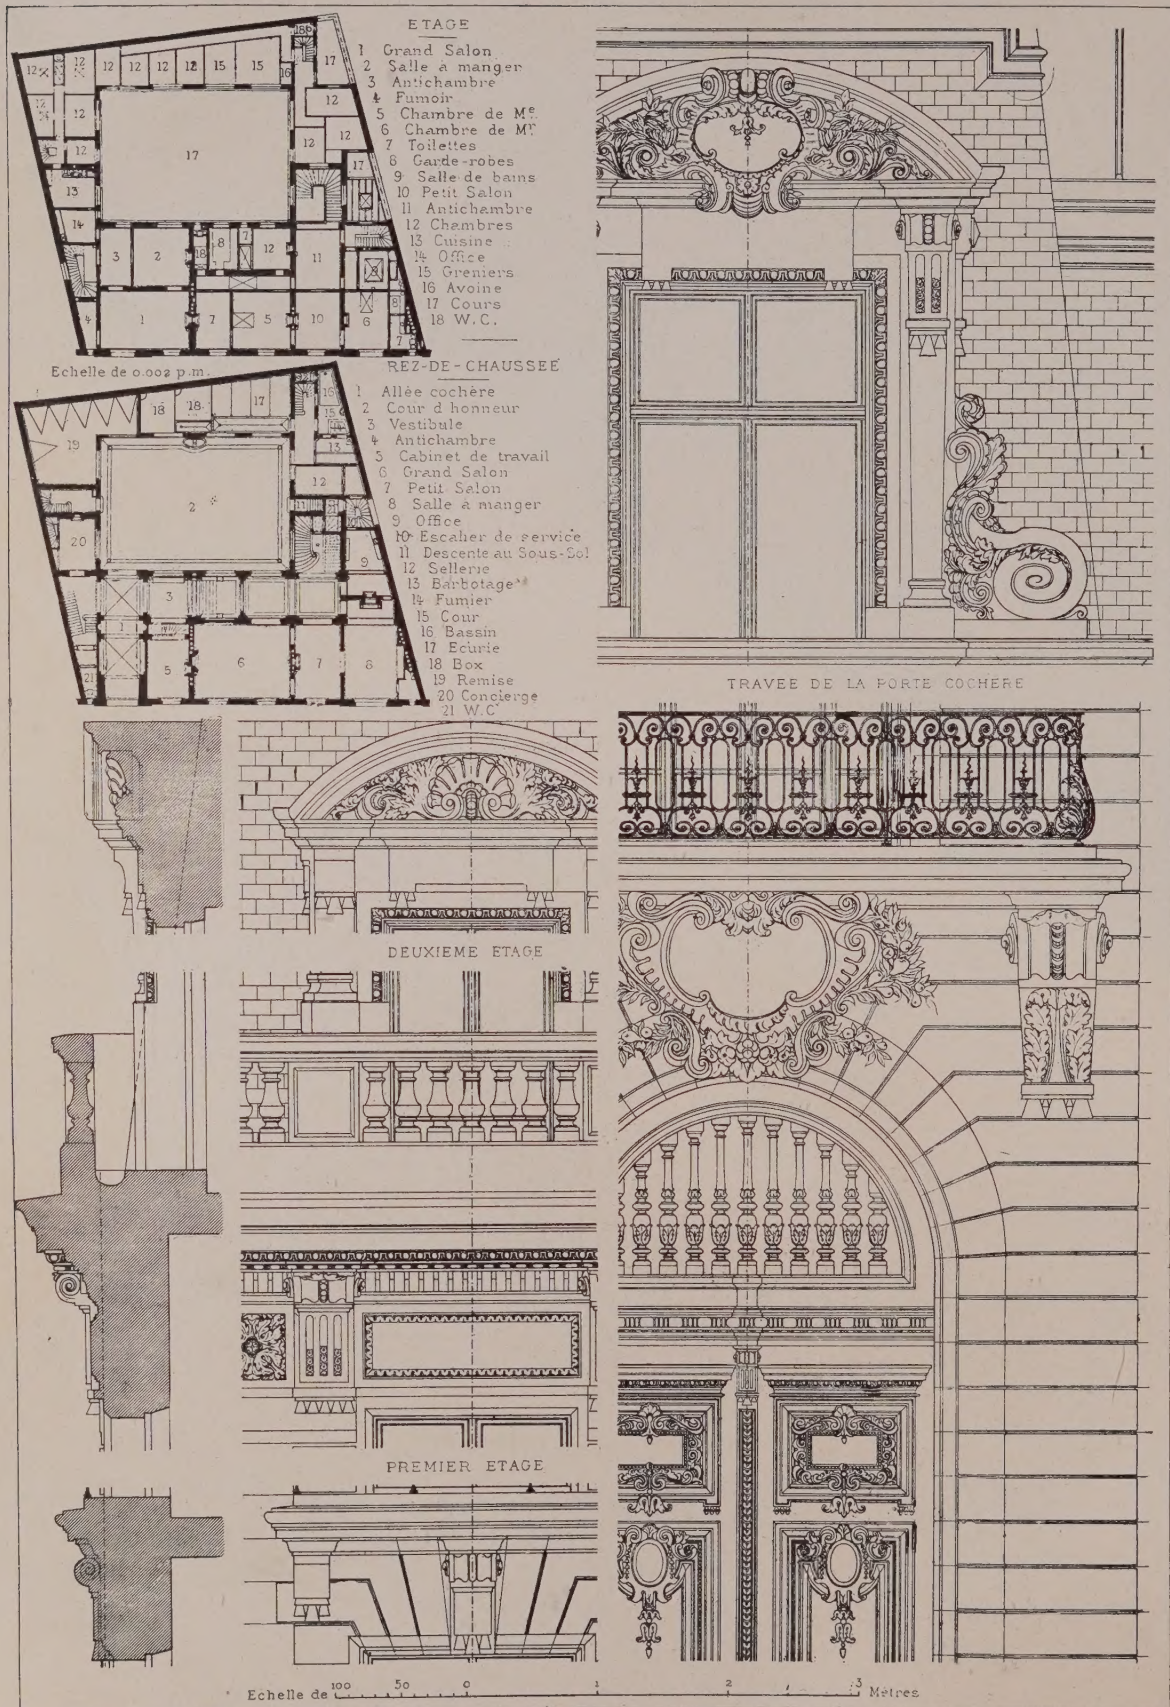






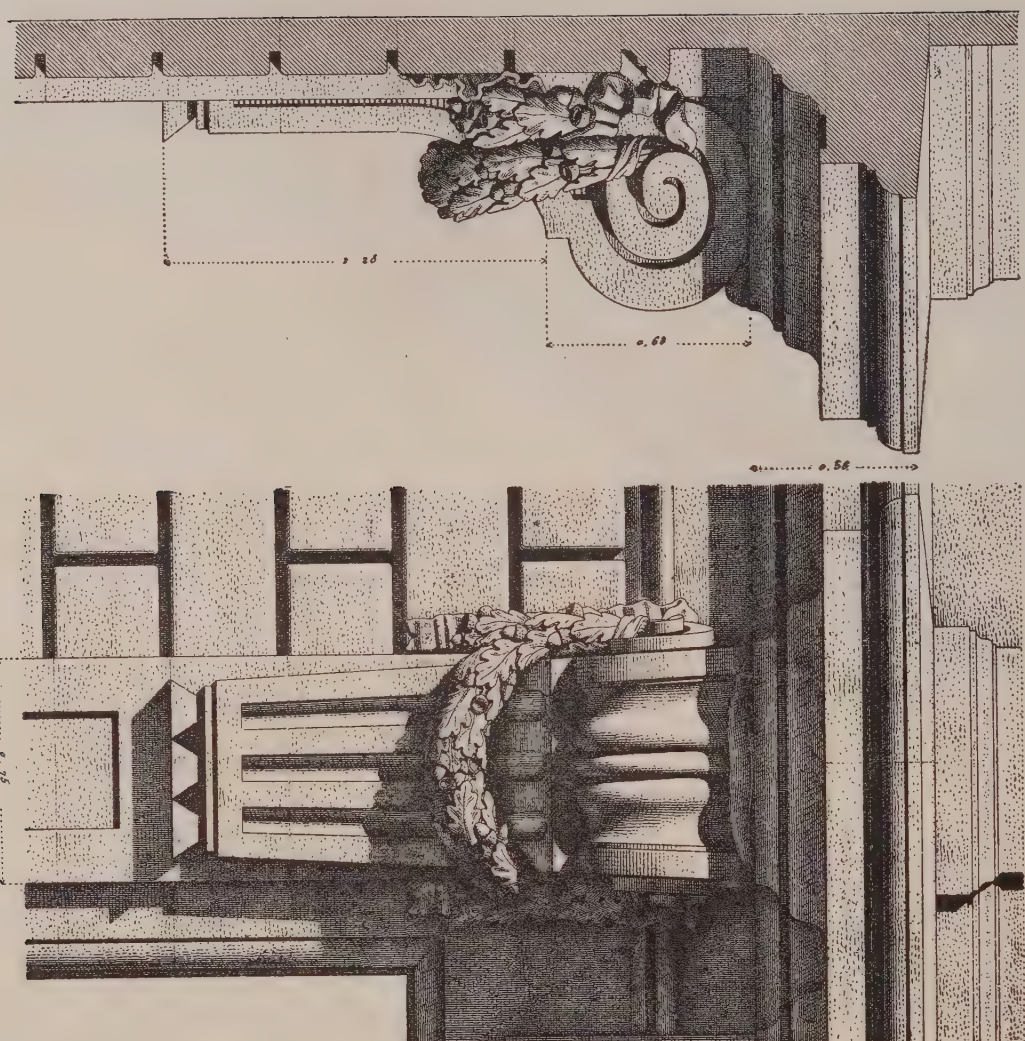



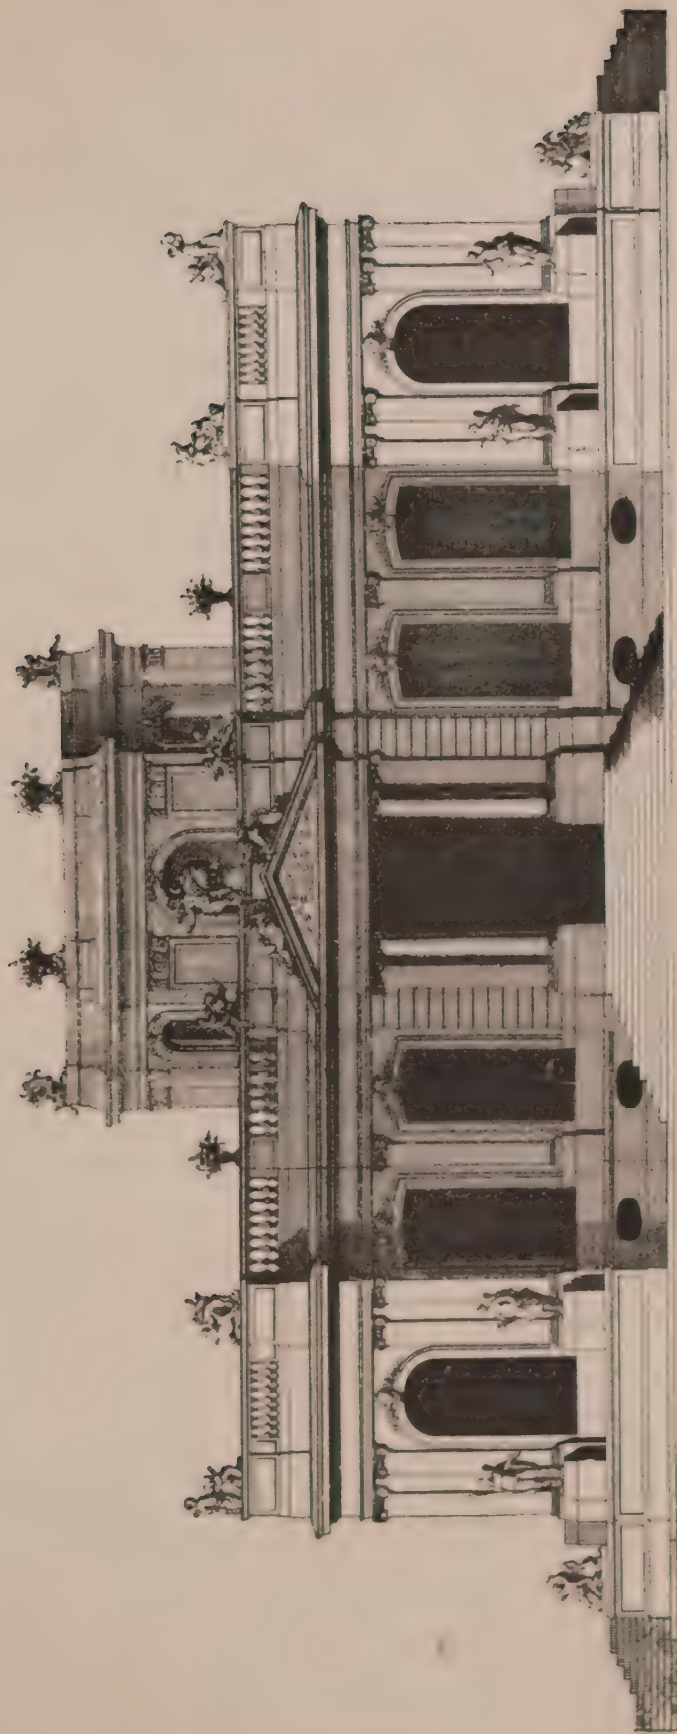


FRONT ELEVATION

DESIGN BY JACQUES FRANÇOIS BLONDEL ÉPOQUE LOUIS XV






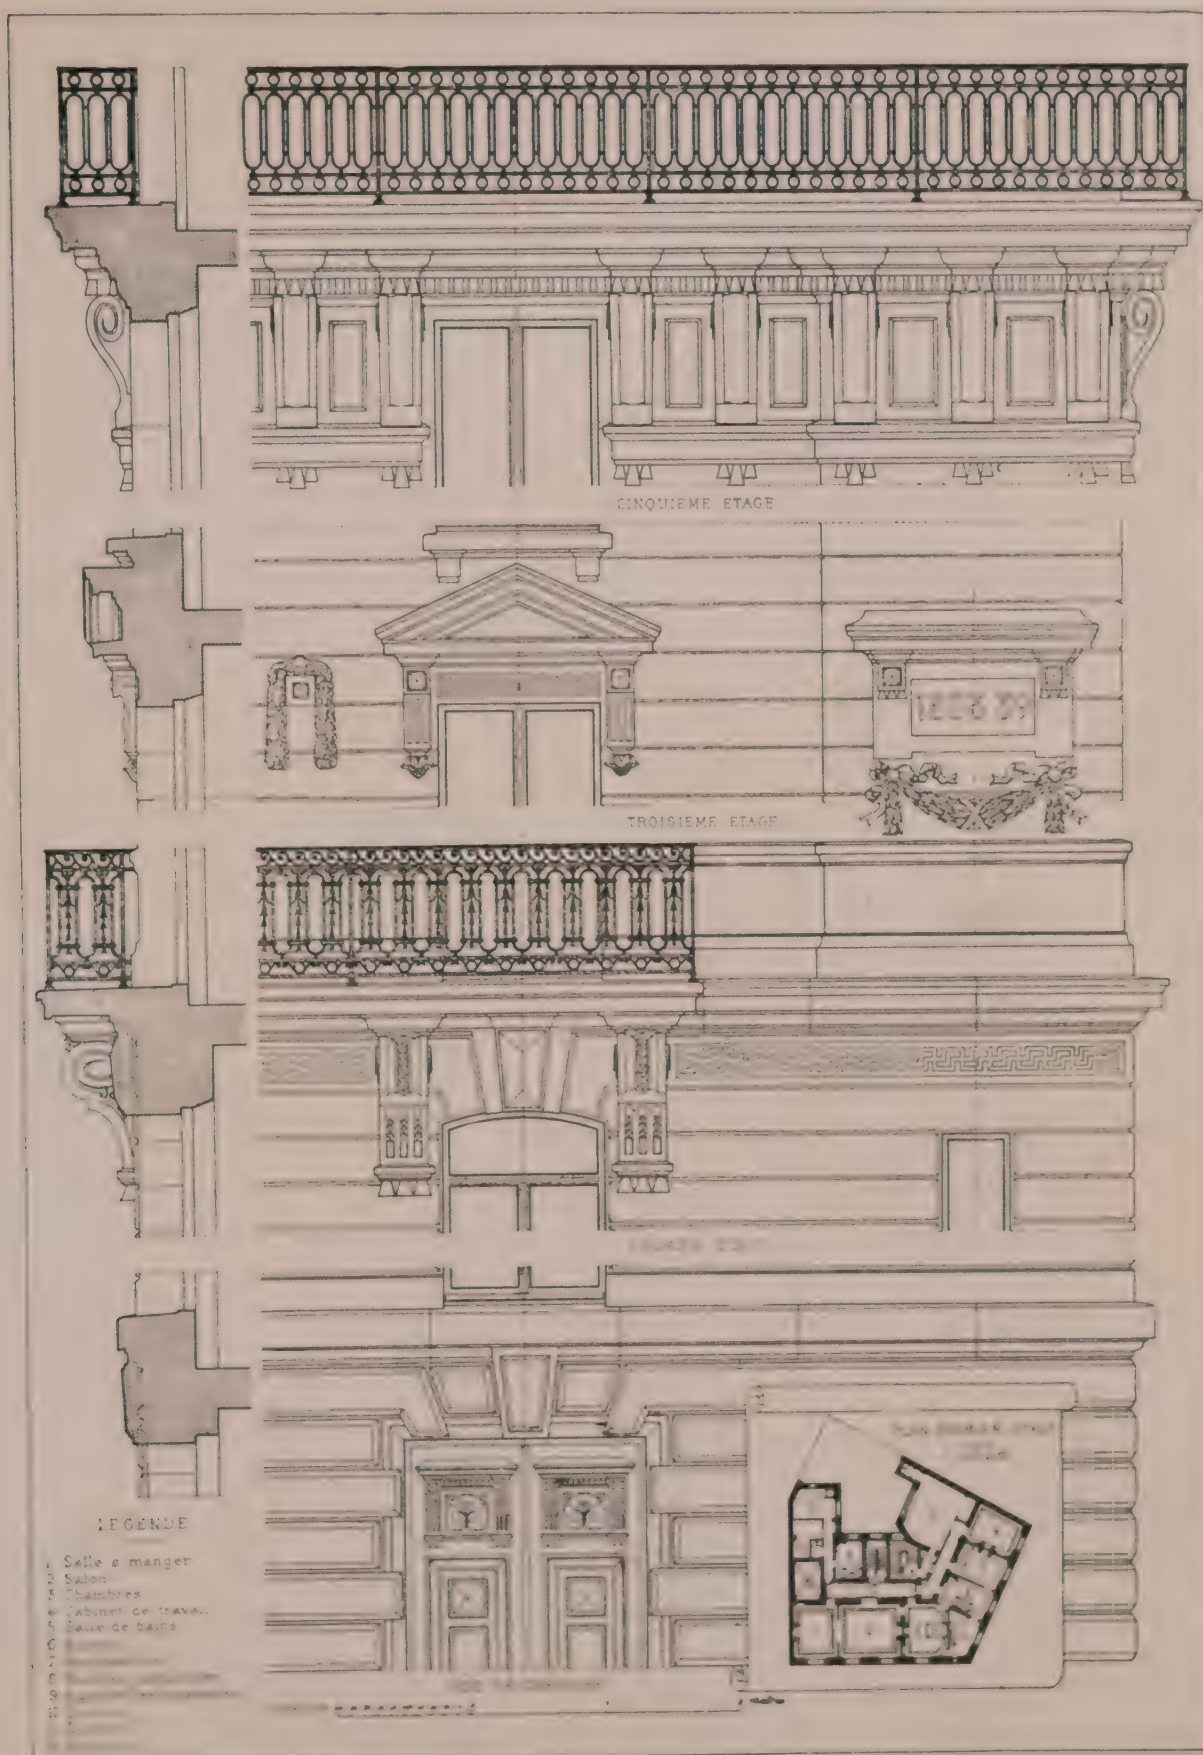



HOUSE 125, BOUL'D MONTPARNASSE, PARIS

PLATE 96. FROM GILIS DIDOT

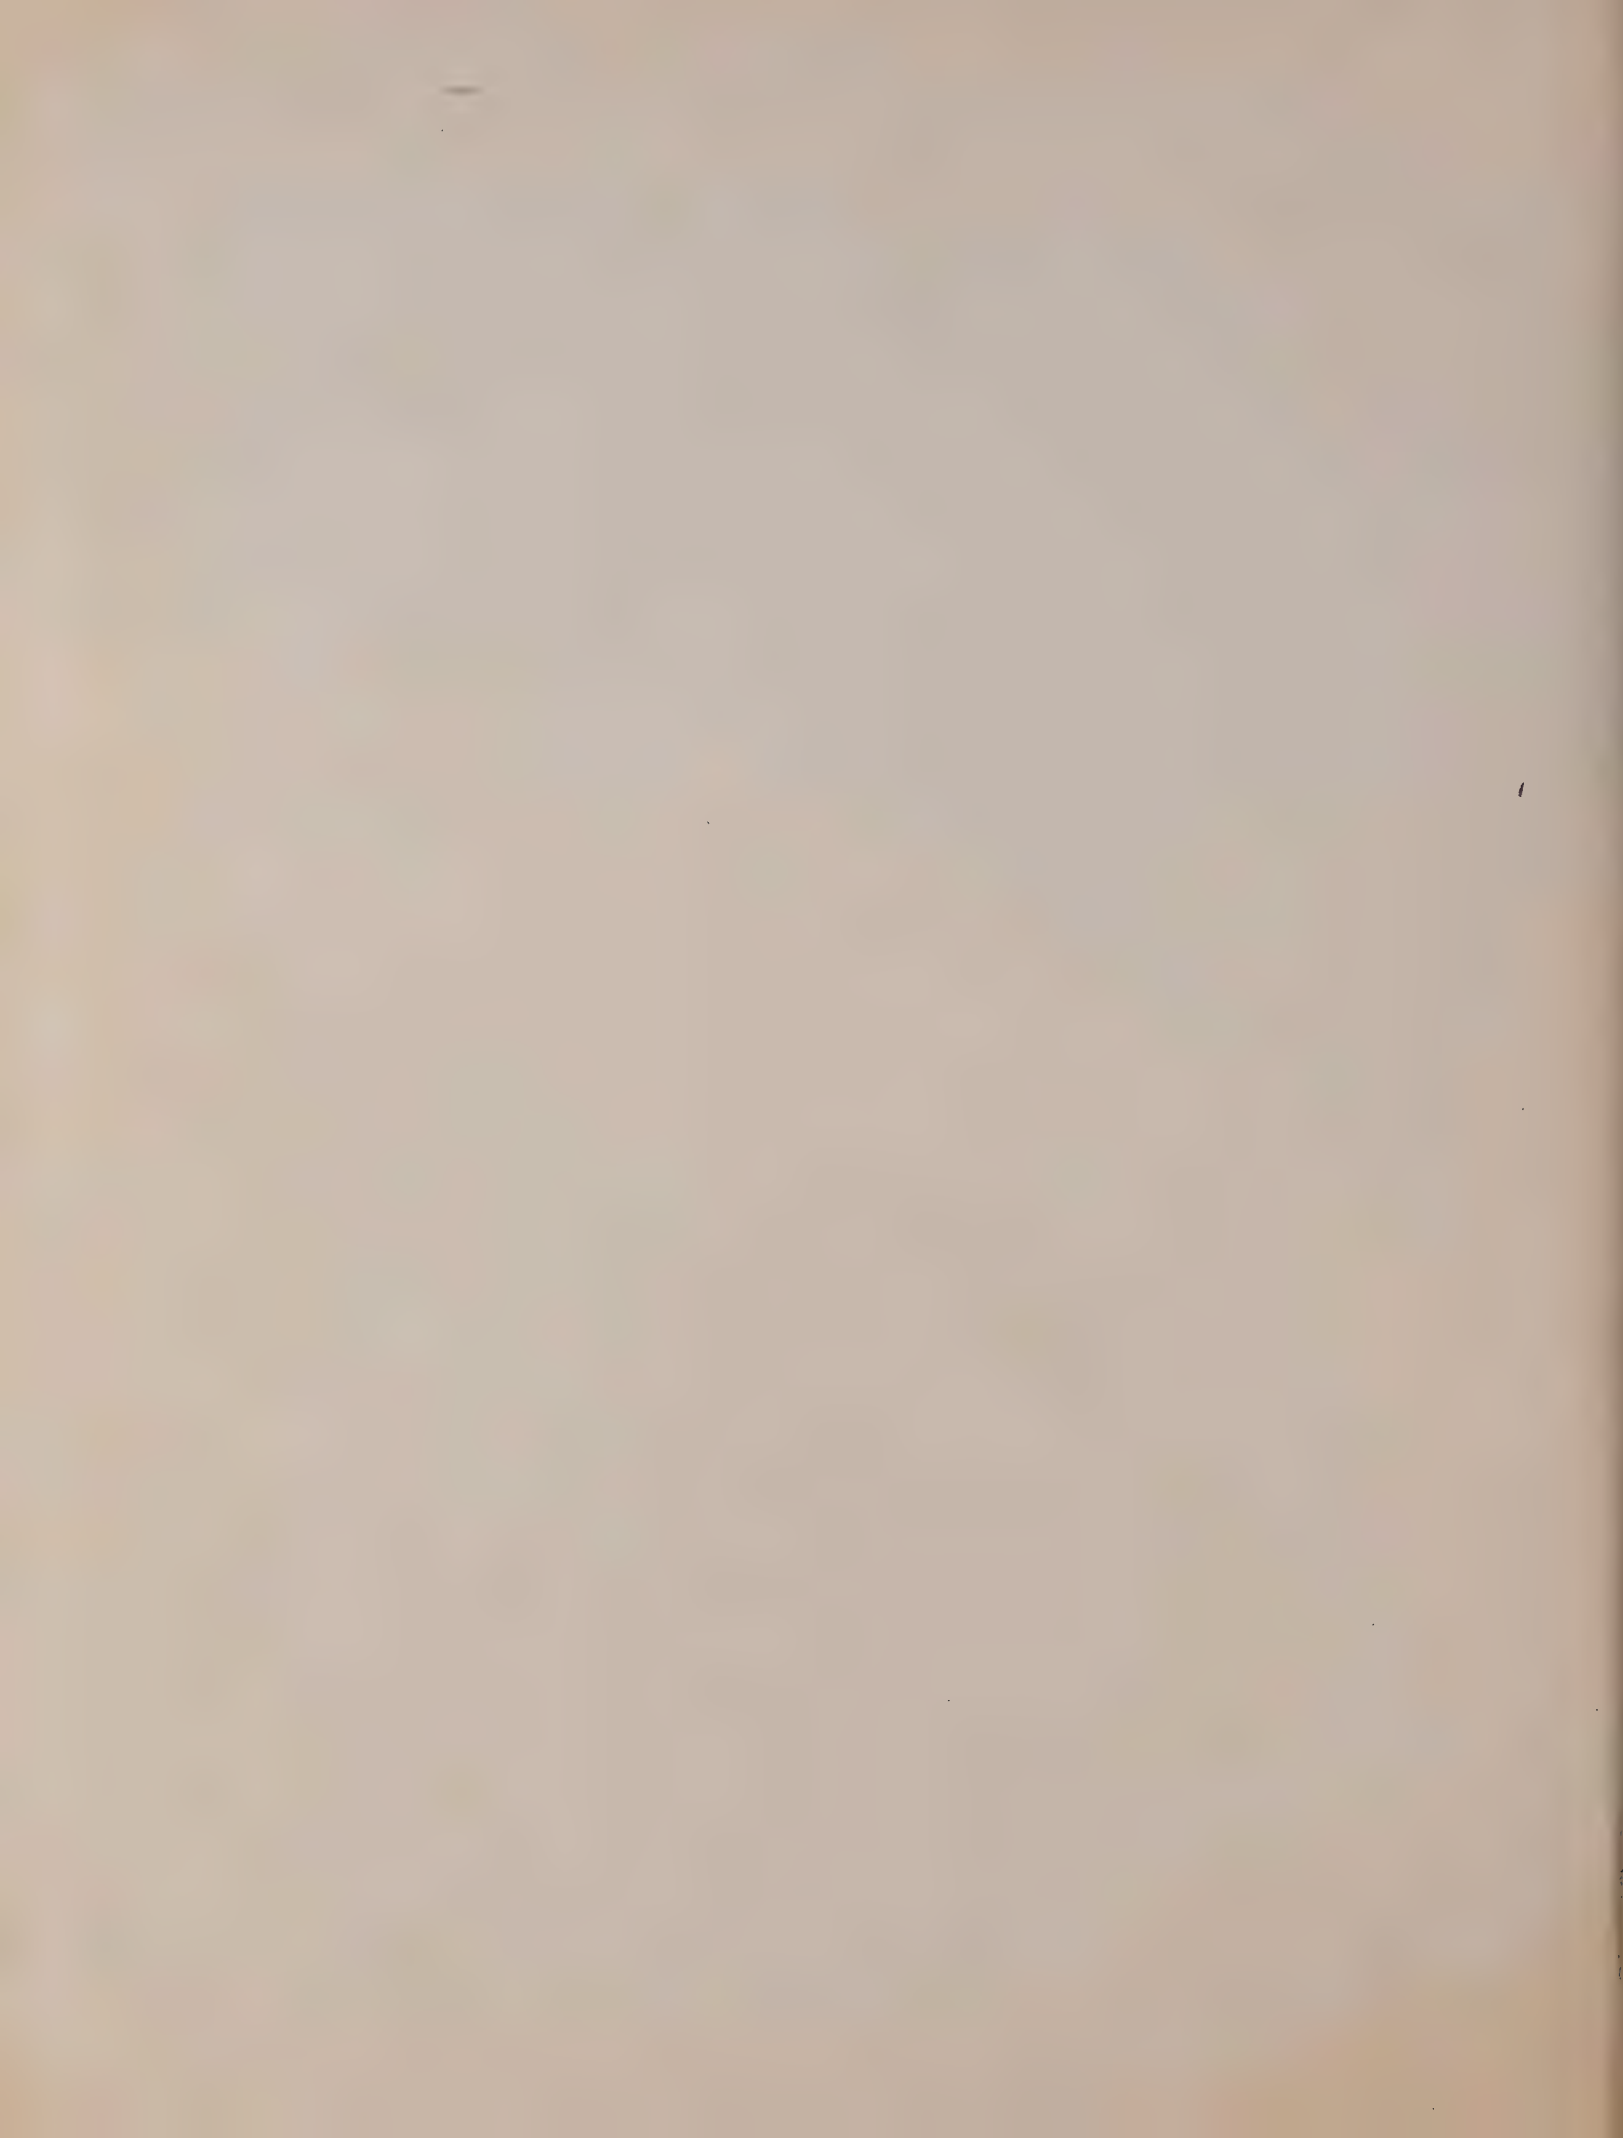



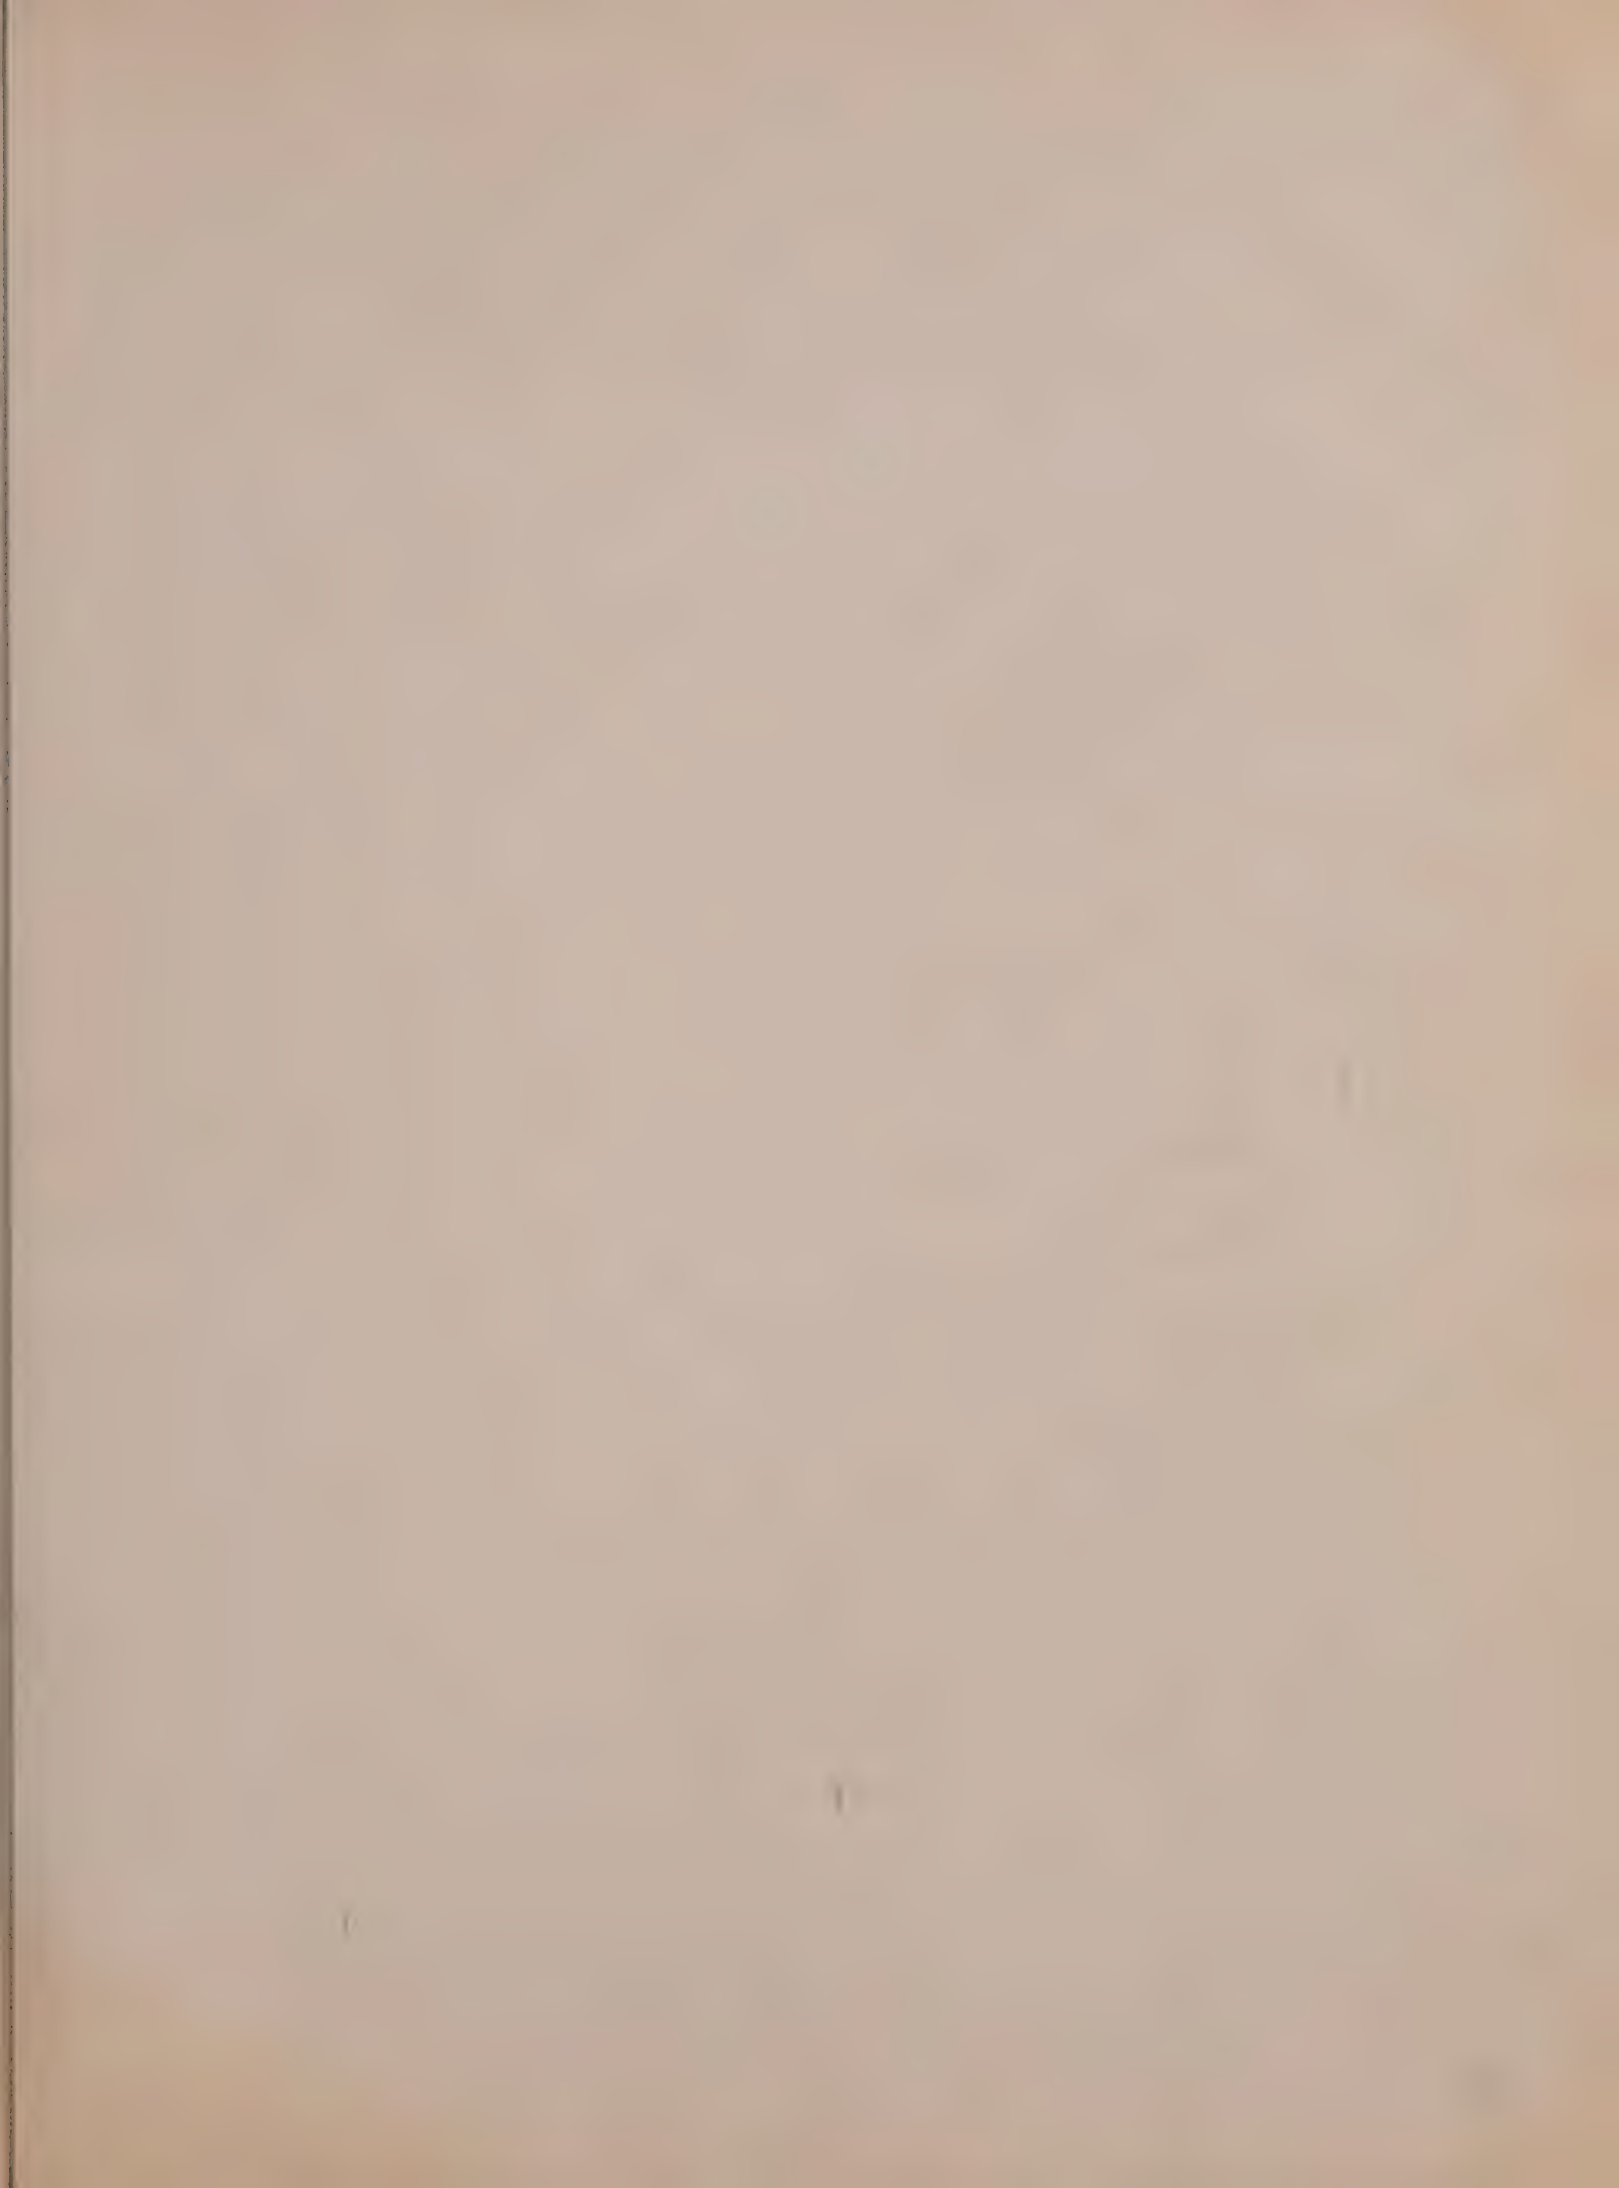

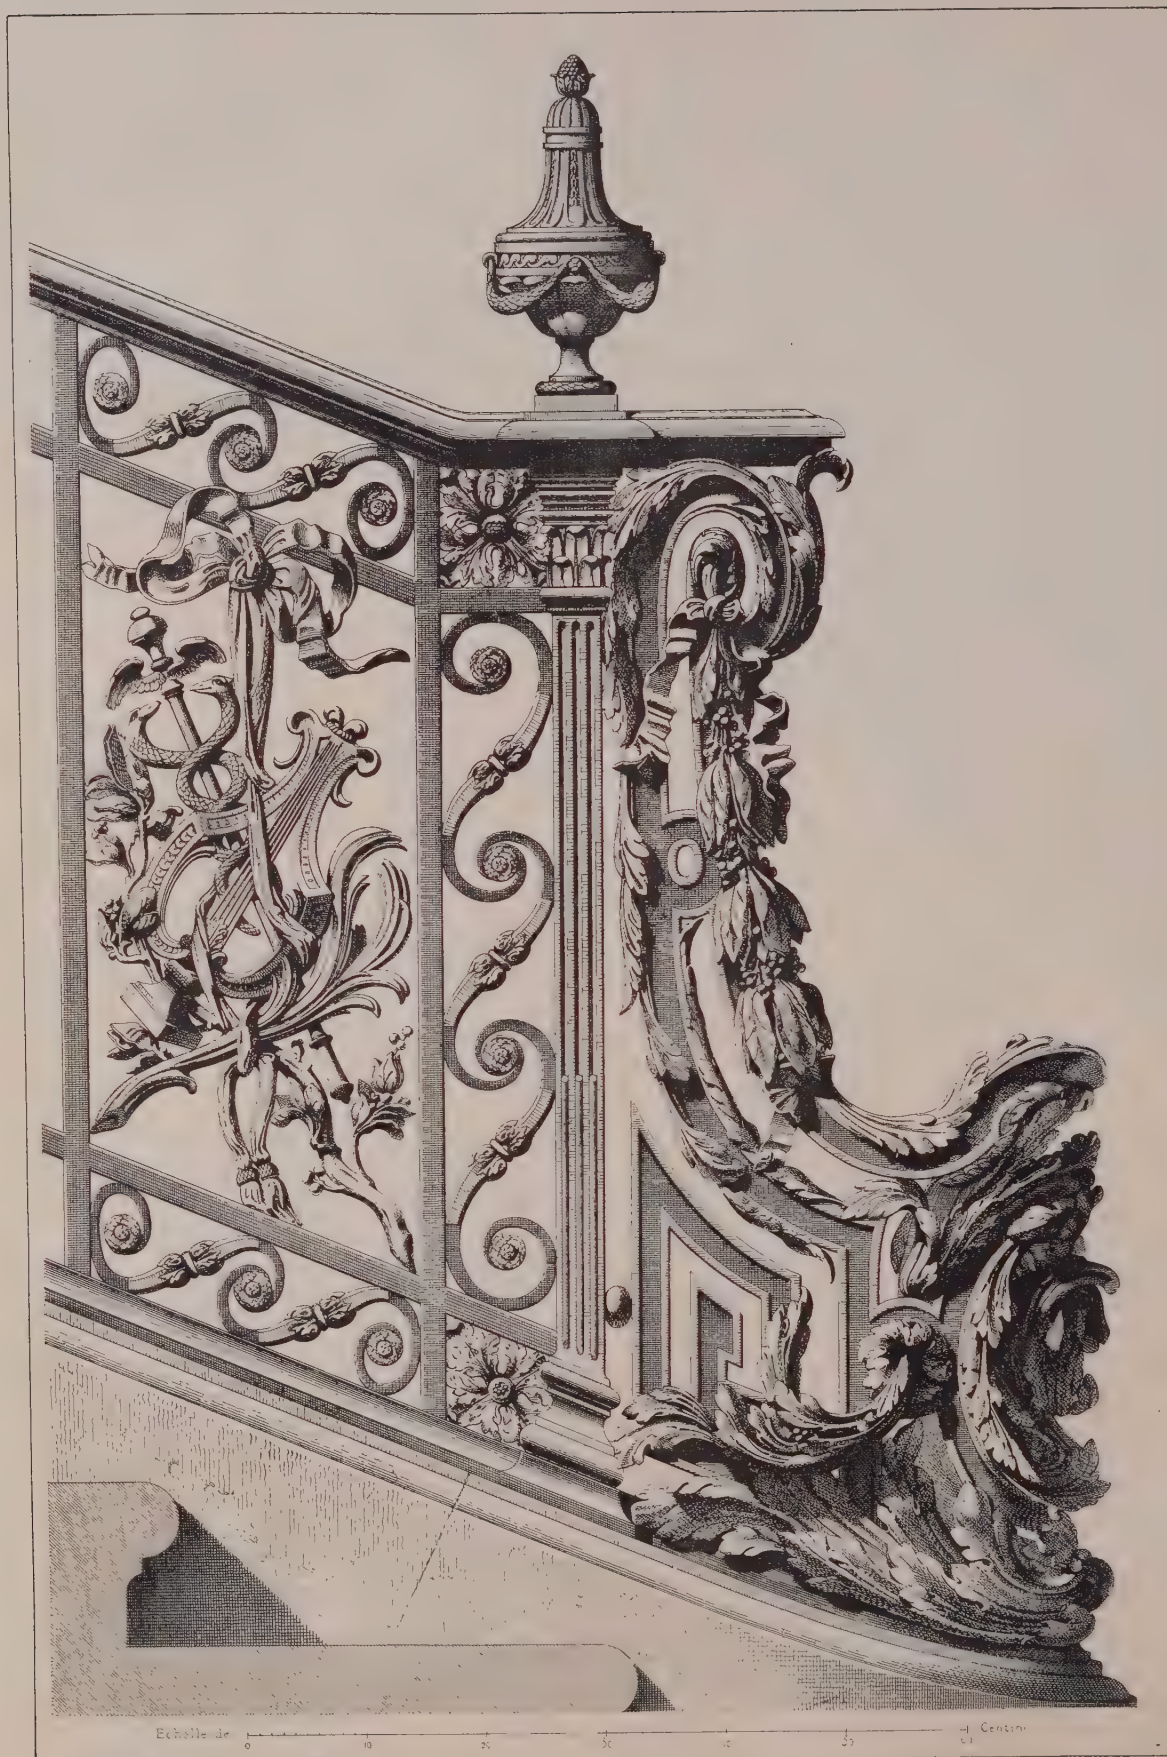


RAMP. STAIRCASE. PETIT. TRIANON

From "EPOQUE LOUIS XVI"



·PALMA·MAJORCA·

Casa Consistorial ·built of Yellow Stone·  
with Projecting Cornice of Dark Wood

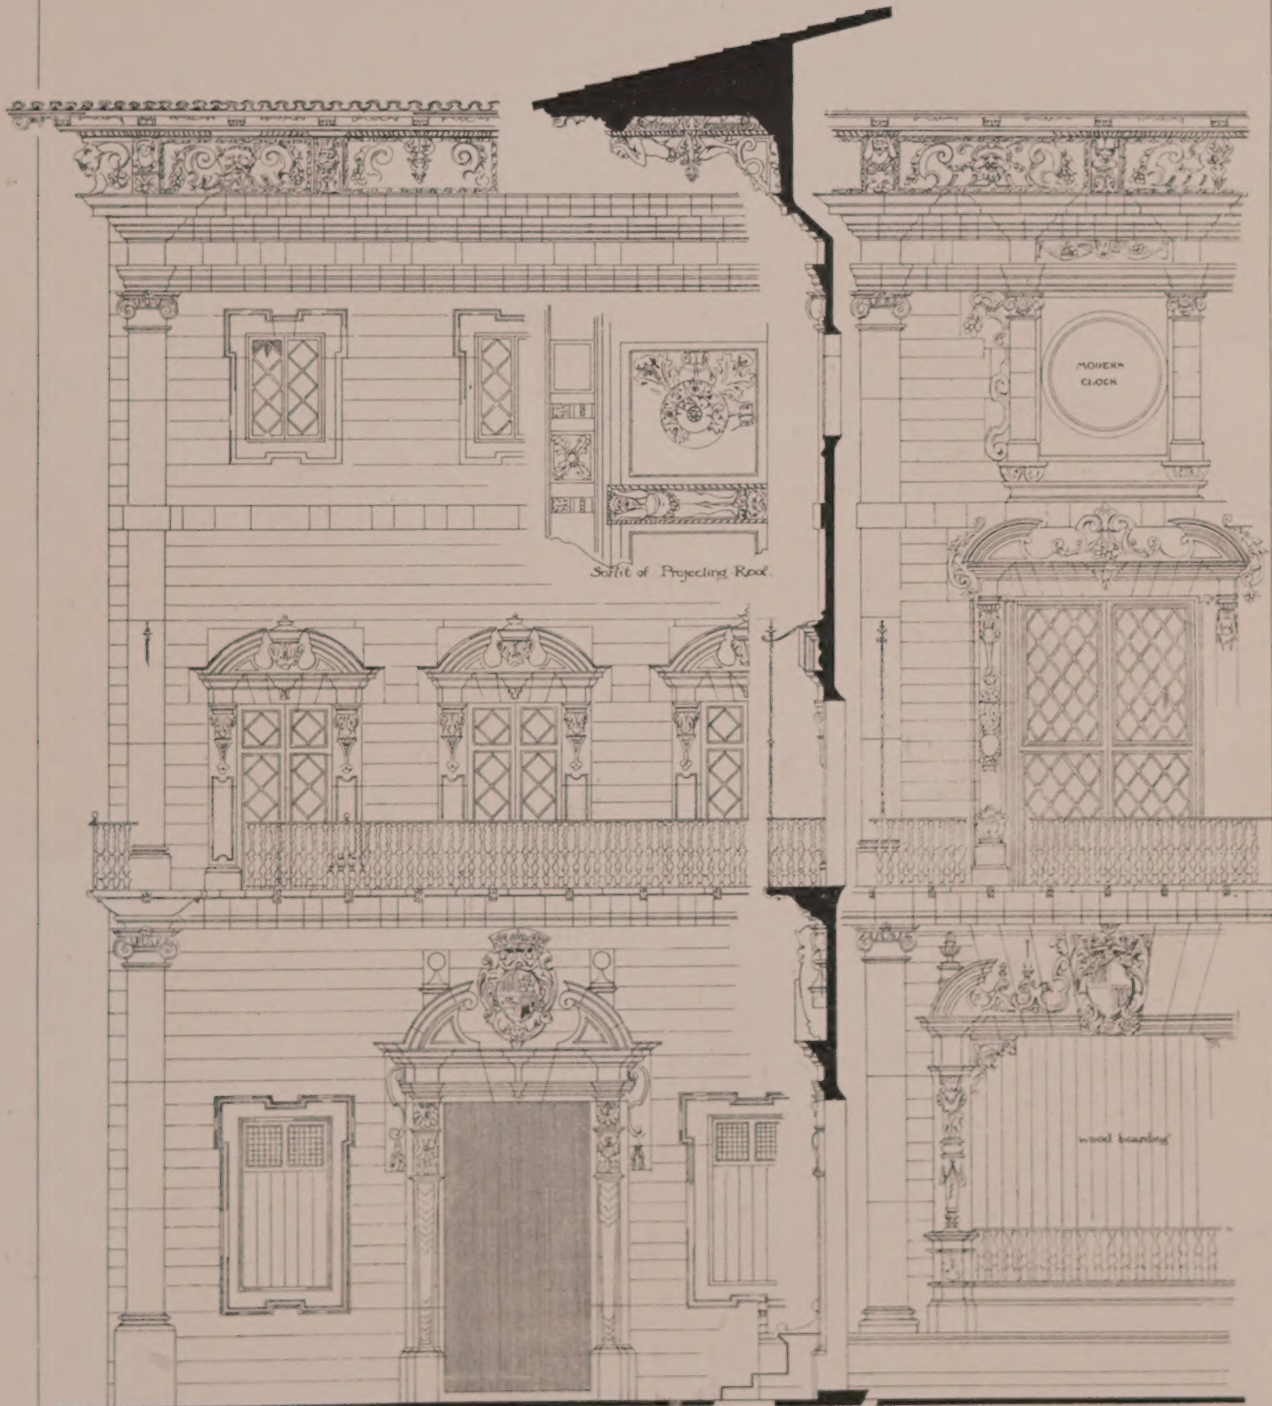

Part Elevation of Facade with Section

Scale of 1" = 10' 0" 5' 0" 10' 0" 15' 0" 20' 0" 25' 0"







